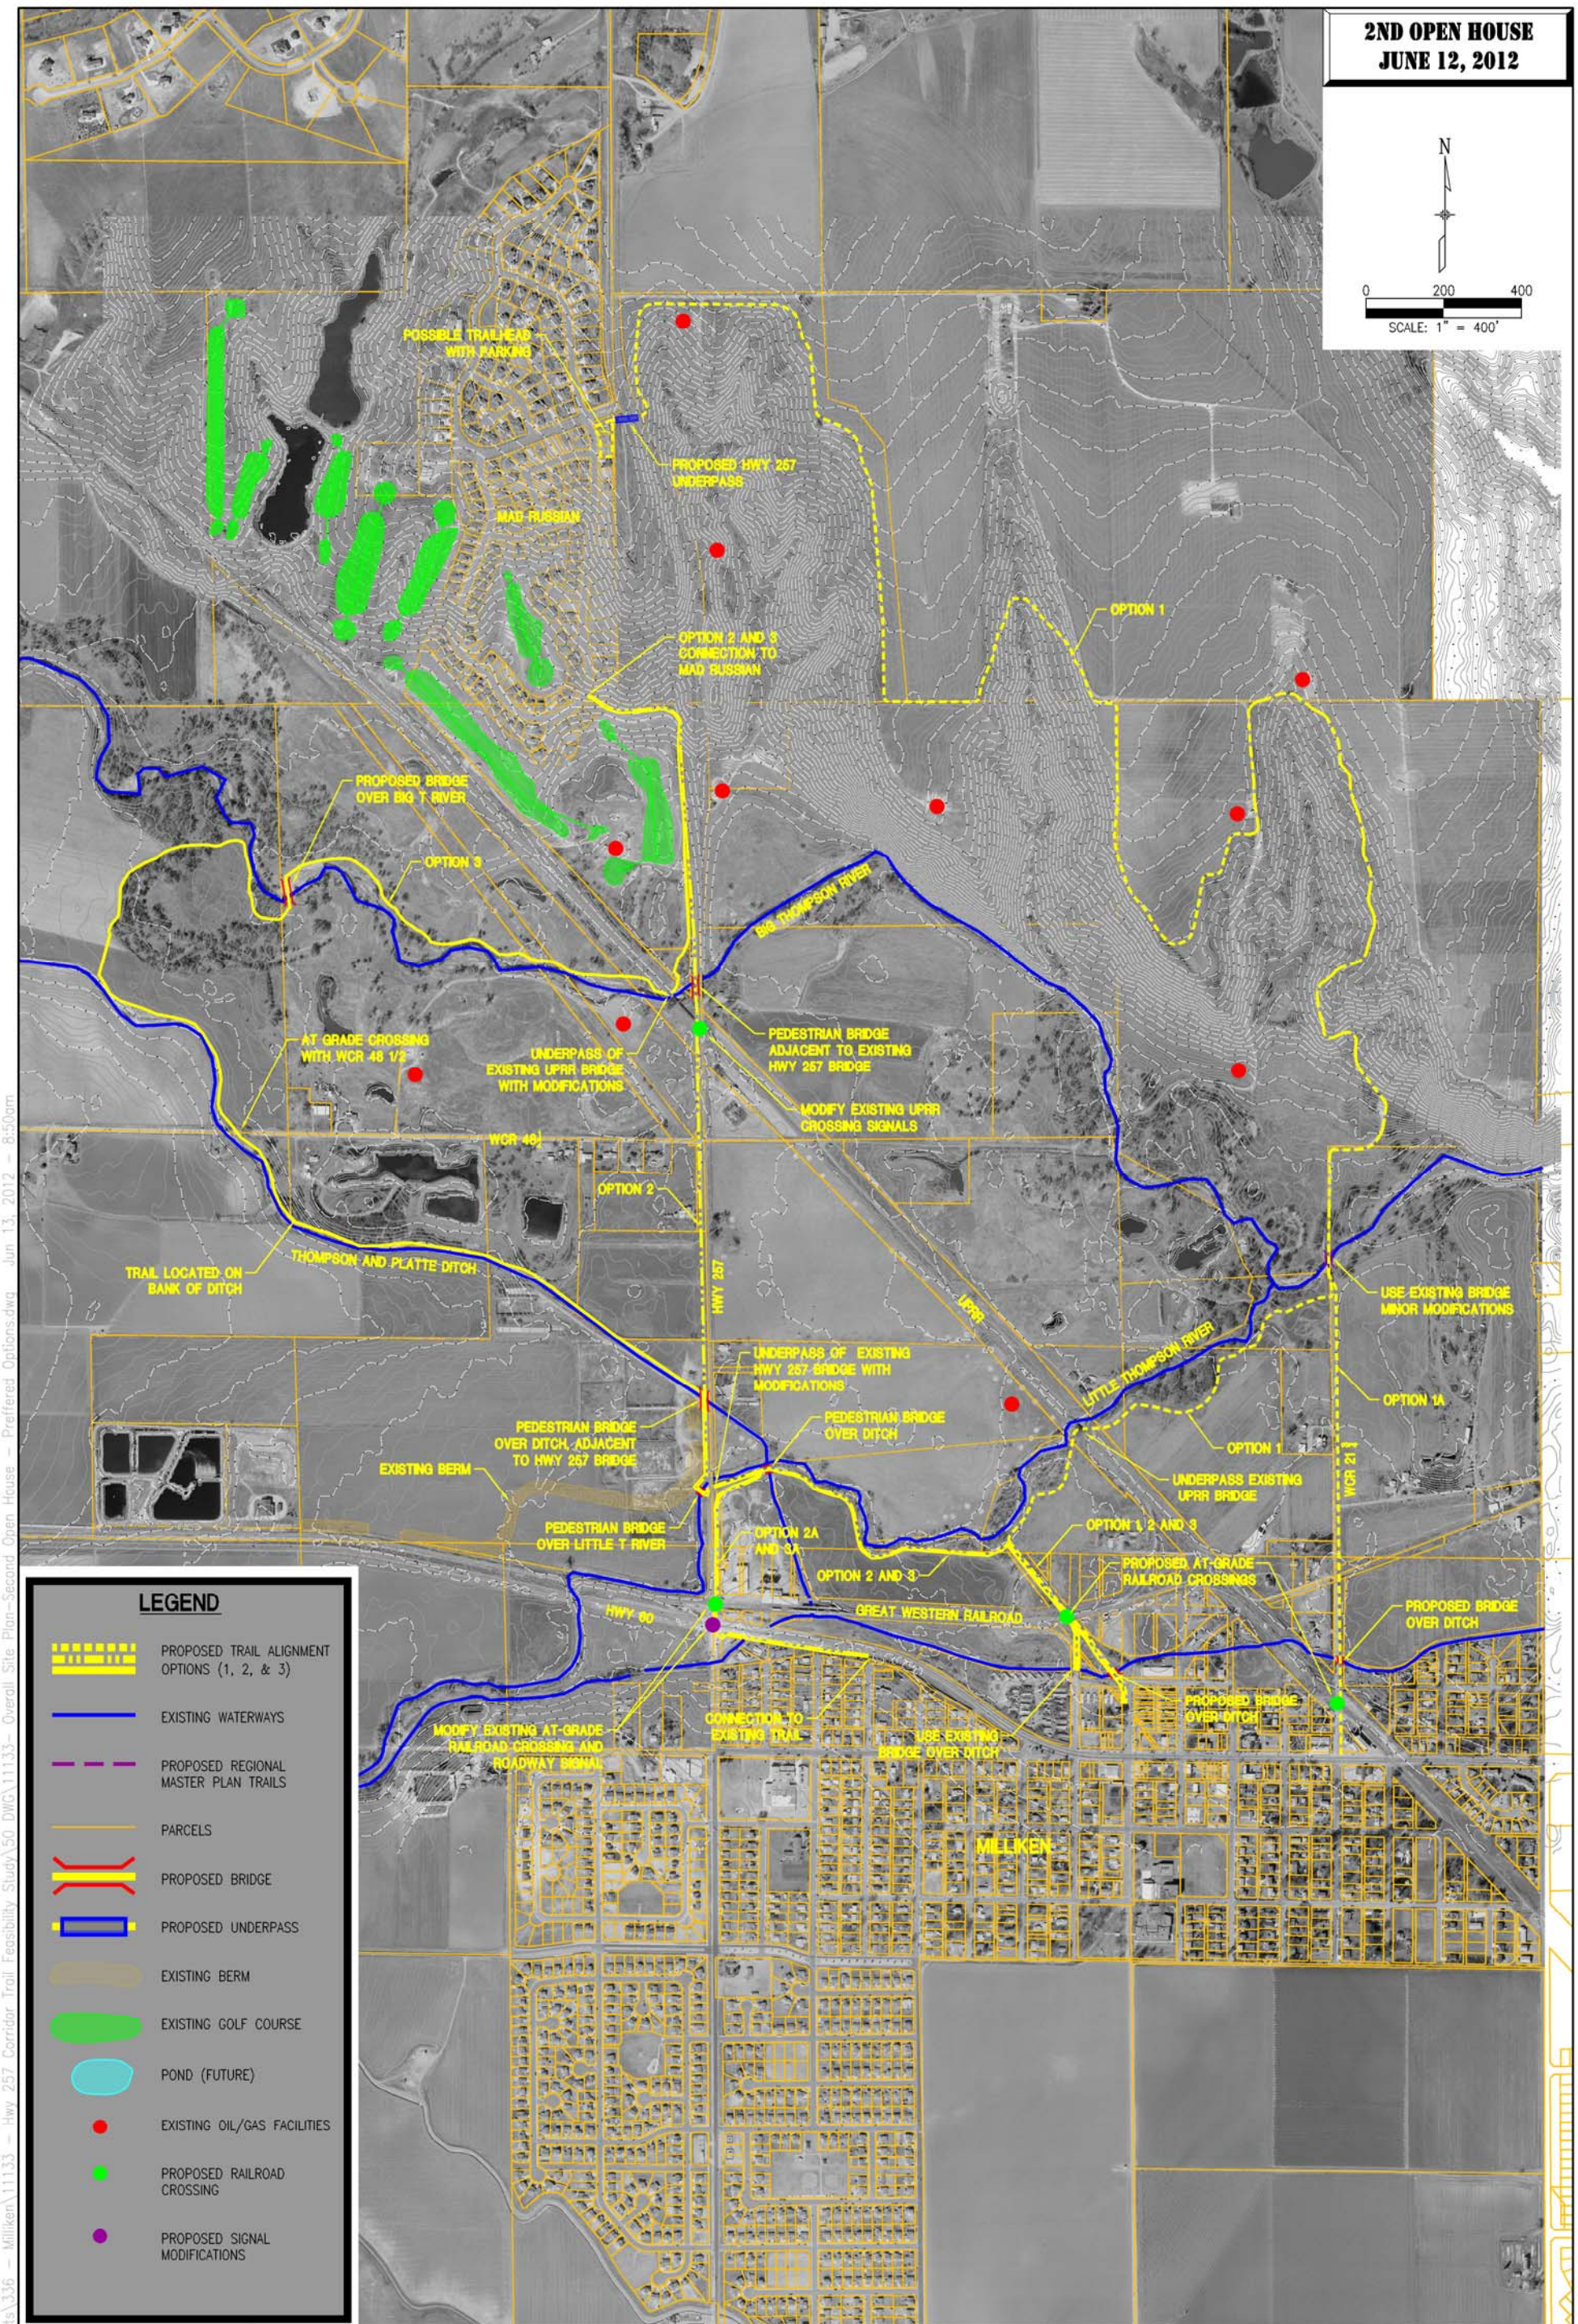

Milliken

LORIS Engineering socially and environmentally conscious multi-use paths, roadways, and bridges
Lafayette, Colorado

HIGHWAY 257 TRAIL FEASIBILITY STUDY

ALIGNMENT SEGMENTS TRAIL OPTIONS

OPTION LENGTH:
1: 20,145 LF
1A: 18,805 LF
2: 9,335 LF
2A: 8,310 LF
3: 17.395 LF
3A: 16,350 LF

EXHIBIT

B

G:\72 Clients\336 - Milliken\11133 - Hwy 257 Corridor Trail Feasibility Study\50 DWG\11133- Overall Site Plan-Second Open House - Preffered Options.dwg Jun 13, 2012 - 8:50am